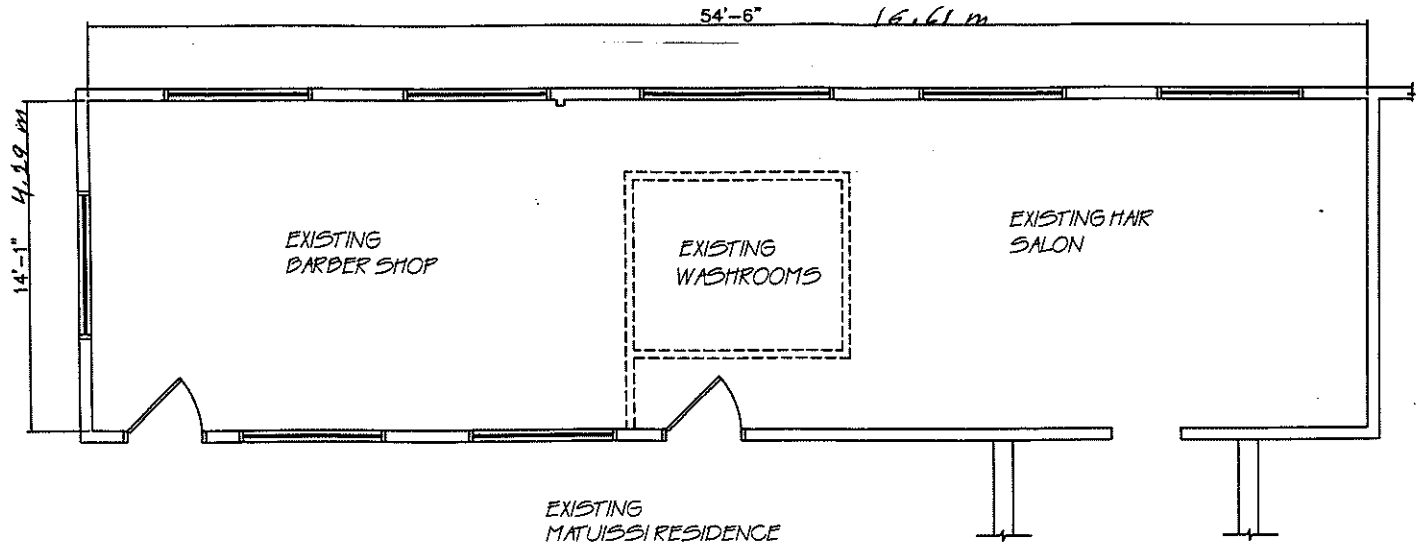

EXISTING MATUISSI RESIDENCE

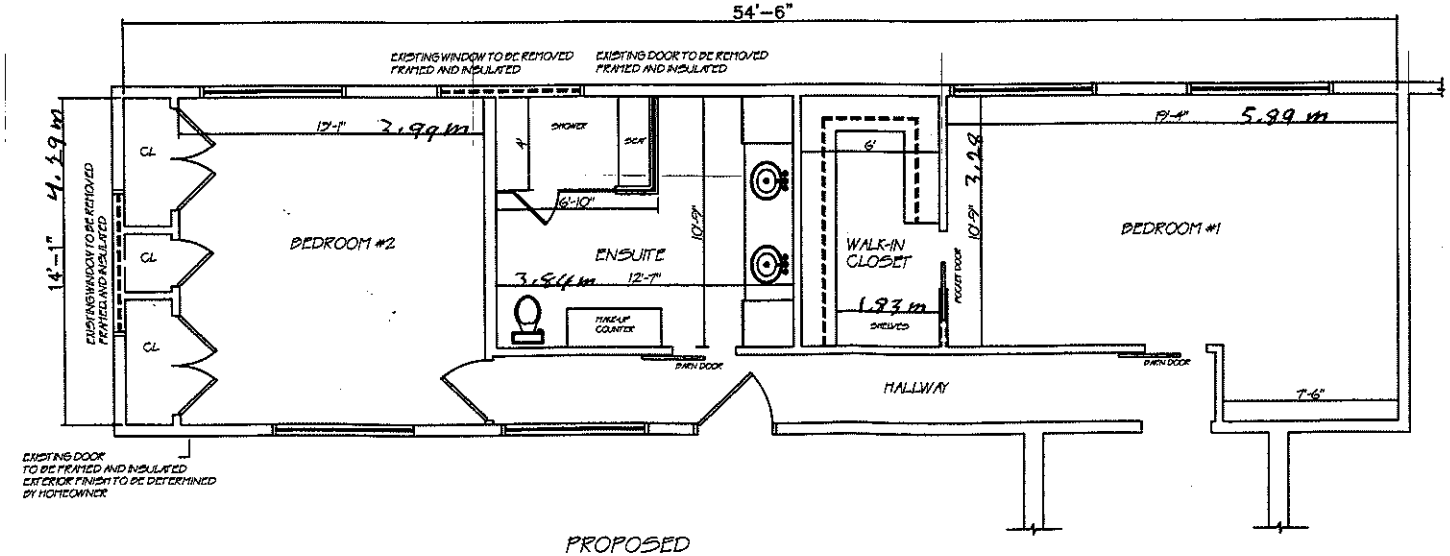

PROPOSED MATUISSI RENOVATION